COPYRIGHT: The contents of this drawing may not be reproduced in whole or in part without express written consent of Javied Sharif

EXISTING PUB (BLOCK -1)

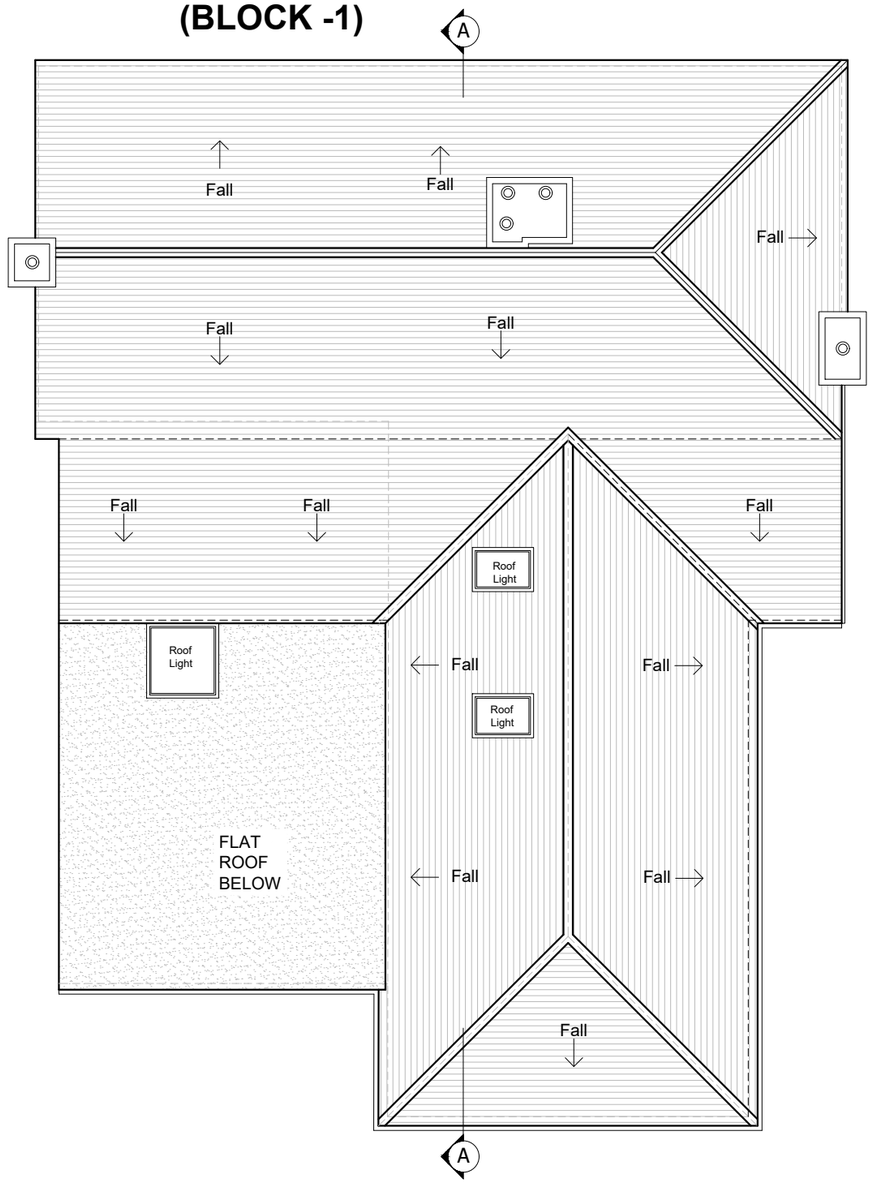

EXISTING ROOF PLAN
SCALE 1:100

BLOCK - 1

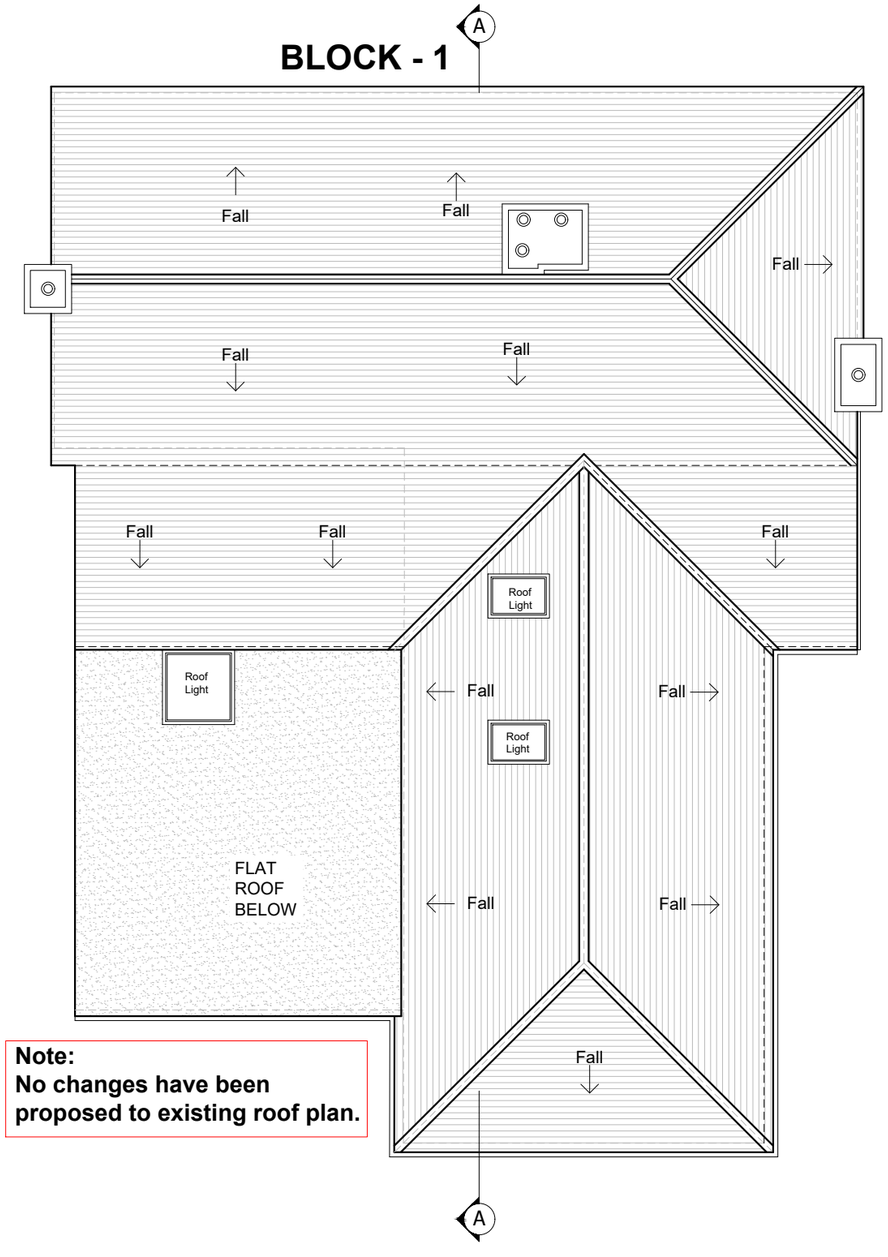

Note:
No changes have been proposed to existing roof plan.

PROPOSED ROOF PLAN
SCALE 1:100

N

METRES @ 1:100

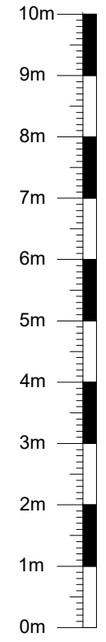

REV	DATE	COMMENT	DRN

Surveying & Design Services Limited
110 GOODMAYES ROAD, ILFORD, ESSEX IG3 9UZ TEL: 020 8590 2248
E.mail: info@jssd.co.uk

PLANNING ISSUE

SITE ADDRESS: THE PLOUGH INN, 81 CHAPEL STREET, THATCHAM RG18 4JS

SUBJECT: EXISTING & PROPOSED ROOF PLANS

DRAWING NO: JS/SP/1546/1/04

SCALE: 1:100 @ A3 | DATE: JULY 2024

DRAWN BY: SA | CHECKED BY: JS

REV: