EXISTING REAR (SOUTH) ELEVATION

SCALE 1:100

EXISTING MATERIALS

No.1 = Pitched and tiled roof

No.2 = PVC rain water fittings

No.3 = Windows; PVC double glazed units

No.4 = Rendered and painted finishes

No.5 = Fair faced brick finishes

No.6 = Flat felted Roof

No.7 = Metal balustrade

COPYRIGHT: The contents of this drawing may not be reproduced in whole or in part without express written consent of Javied Sharif

METRES @ 1:100

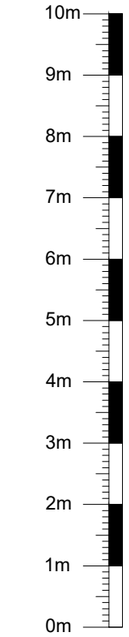

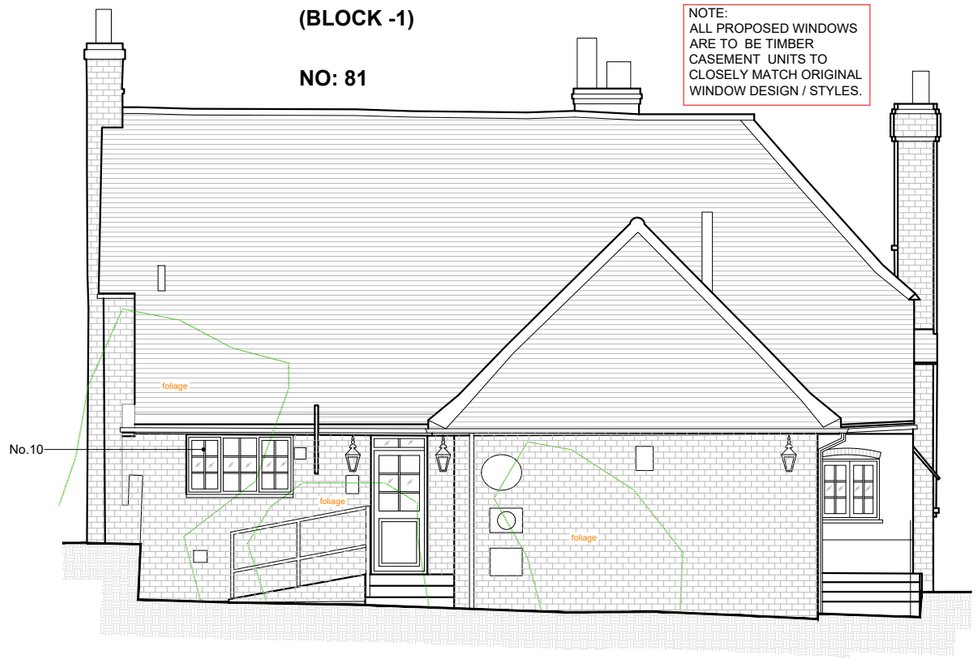

PROPOSED REAR (SOUTH) ELEVATION

SCALE 1:100

GOOGLE PHOTO - 2009

PROPOSED MATERIALS

No.10 = Windows; Timber double glazed units matching original design of block -1.

REV	DATE	COMMENT	DRN

Surveying & Design Services Limited
110 GOODMAYES ROAD, ILFORD, ESSEX IG3 9UZ TEL: 020 8590 2248
E.mail: info@jssd.co.uk

P L A N N I N G I S S U E

SITE ADDRESS: THE PLOUGH INN, 81 CHAPEL STREET, THATCHAM RG18 4JS

SUBJECT: EXISTING AND PROPOSED REAR (SOUTH) ELEVATIONS (BLOCK -1)

DRAWING NO: JS/SP/1546/1/07

SCALE: 1:100 @ A3

DATE: JULY 2024

DRAWN BY: SA

CHECKED BY: JS

REV: