COPYRIGHT: The contents of this drawing may not be reproduced in whole or in part without express written consent of Javied Sharif

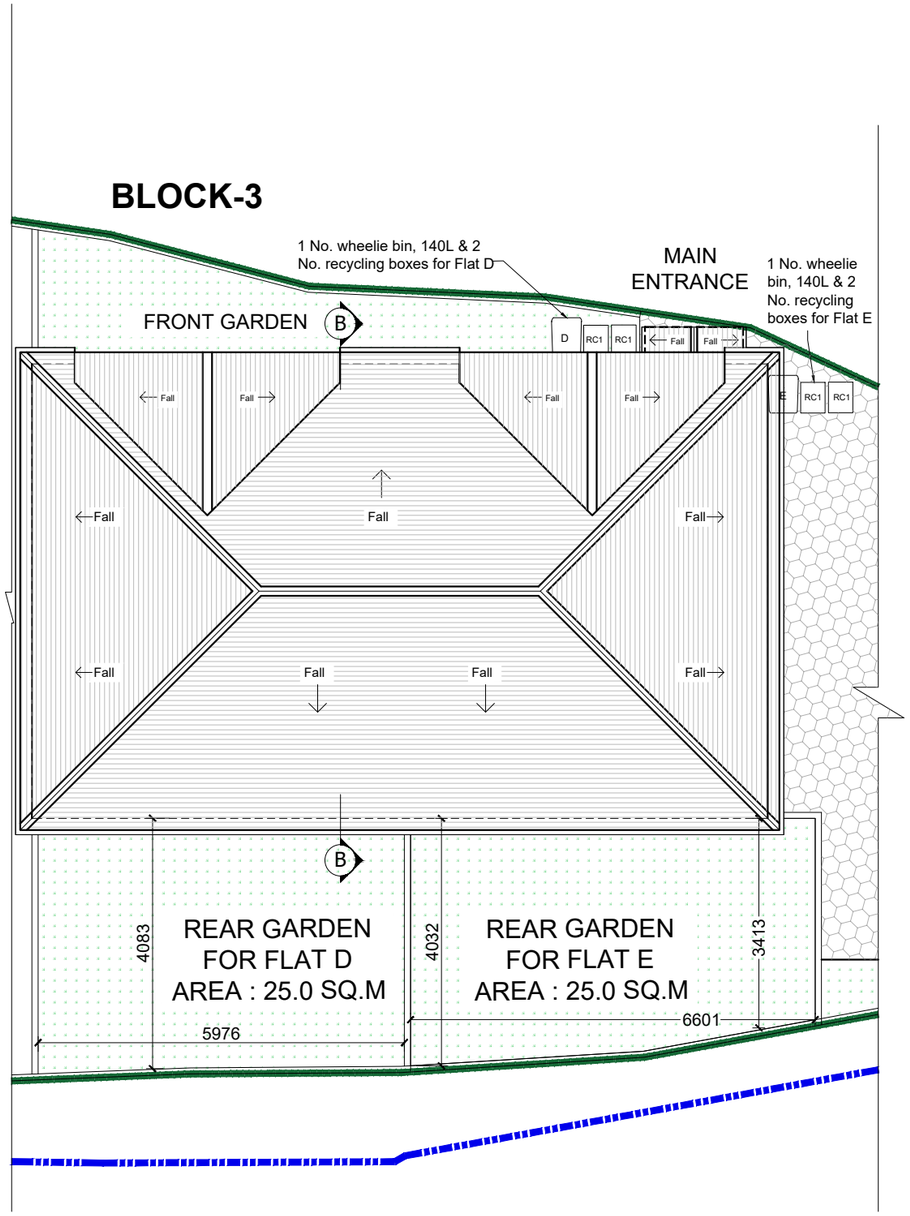

PROPOSED ROOF PLAN

SCALE 1:100

N

METRES @ 1:100

10m
9m
8m
7m
6m
5m
4m
3m
2m
1m
0m

REV	DATE	COMMENT	DRN

Surveying & Design Services Limited
110 GOODMAYES ROAD, ILFORD, ESSEX IG3 9UZ TEL: 020 8590 2248
E.mail: info@jssd.co.uk

PLANNING ISSUE

SITE ADDRESS: THE PLOUGH INN, 81 CHAPEL STREET, THATCHAM RG18 4JS

SUBJECT: PROPOSED ROOF PLAN - BLOCK 2 (NEW BLOCK)

DRAWING NO: JS/SP/1546/1/12

SCALE: 1:100 @ A3

DATE: JULY 2024

DRAWN BY: SA

CHECKED BY: JS

REV: