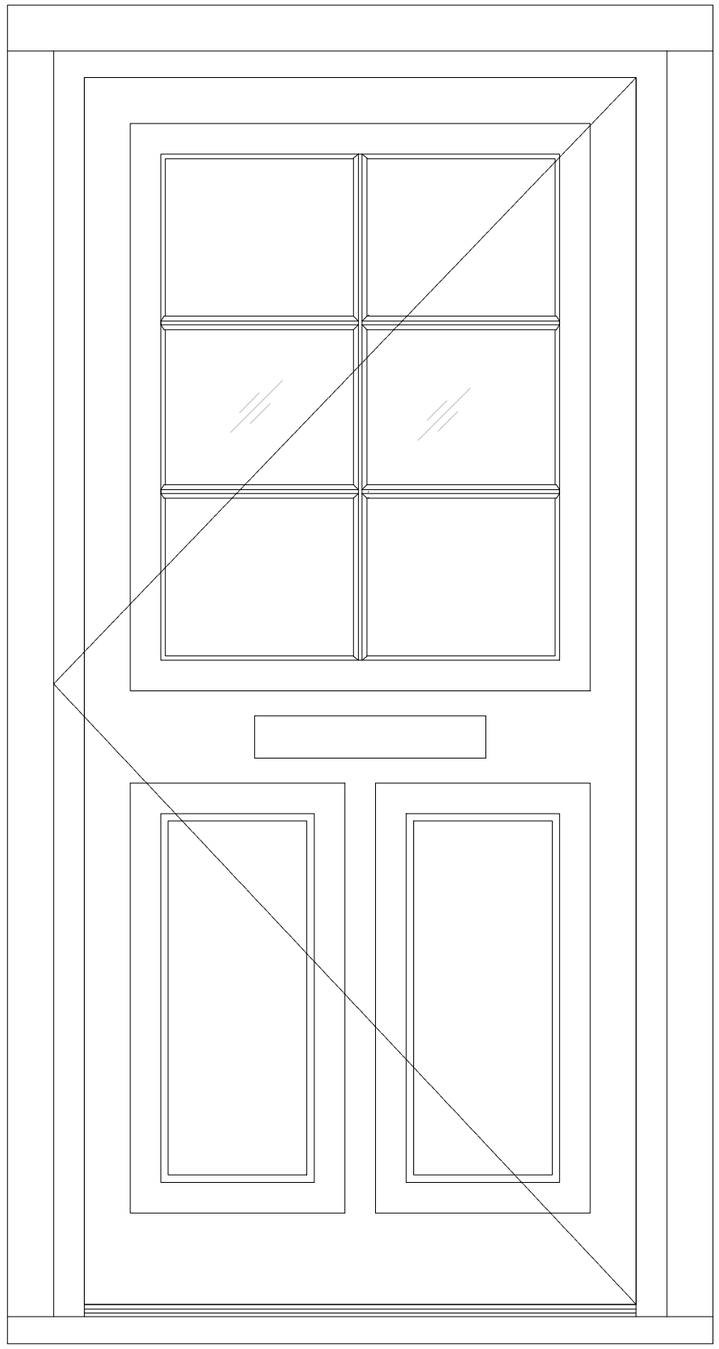

TYPICAL FRONT ENTRANCE DOOR DETAIL, SCALE 1:10

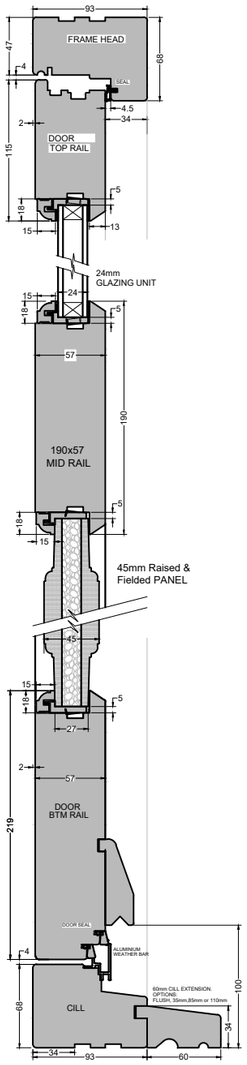

SECTIONAL DETAIL OF TYPICAL FRONT ENTRANCE DOOR SCALE 1:5

COPYRIGHT: The contents of this drawing may not be reproduced in whole or in part without express written consent of Javied Sharif

REV	DATE	COMMENT	DRN

Surveying & Design Services Limited
110 GOODMAYES ROAD, ILFORD, ESSEX IG3 9UZ TEL: 020 8590 2248
E.mail: info@jssd.co.uk

P L A N N I N G I S S U E

SITE ADDRESS: THE PLOUGH INN, 81 CHAPEL STREET, THATCHAM RG18 4JS

SUBJECT: TYPICAL DETAIL OF TIMBER FRONT DOOR

DRAWING NO: JS/SP/1546/1/15

SCALE: AS SPECIFIED @ A3

DATE: JULY 2024

DRAWN BY: SA

CHECKED BY: JS

REV: