Typical floor finishes will be

1. Mainly carpeted floors in the bedrooms
2. Tiled floors in the bath / shower rooms & Kitchens.
3. Wooden floors in the living room

where wooden floors are proposed on the first floor, these should be provided with a suitable accoustic underlay.

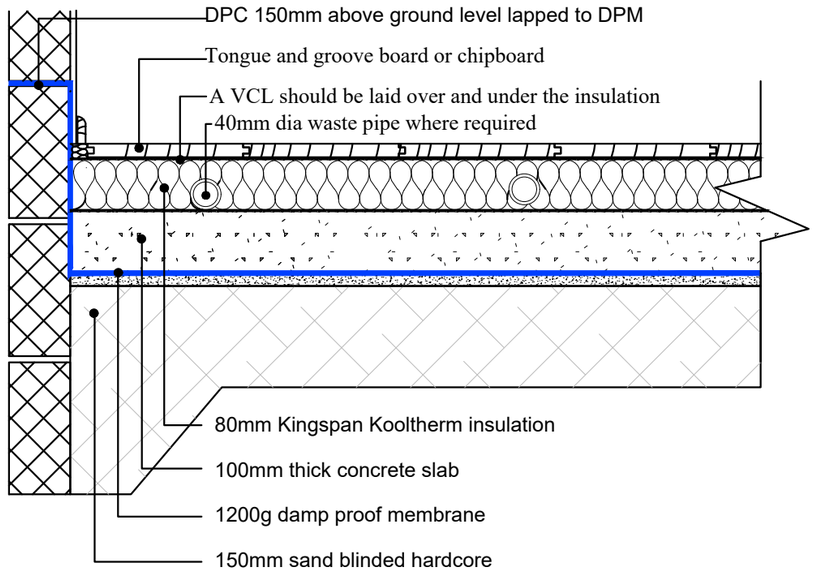

TYPICAL NEW SOLID FLOOR CONSTRUCTION DETAIL WITH FLOOR FINISHES

SCALE 1:10

COPYRIGHT: The contents of this drawing may not be reproduced in whole or in part without express written consent of Javied Sharif

REV	DATE	COMMENT	DRN

Surveying & Design Services Limited
110 GOODMAYES ROAD, ILFORD, ESSEX IG3 9UZ TEL: 020 8590 2248
E.mail: info@jssd.co.uk

PLANNING ISSUE

SITE ADDRESS: THE PLOUGH INN, 81 CHAPEL STREET, THATCHAM RG18 4JS

SUBJECT: TYPICAL NEW SOLID FLOOR CONSTRUCTION DETAIL WITH FLOOR FINISHES

DRAWING NO: JS/SP/1546/1/19

SCALE: 1:10 @ A3

DATE: JULY 2024

DRAWN BY: SA

CHECKED BY: JS

REV: