Key

- Ceiling led light
- Wall led light
- Inset down light
- SD Smoke detector
- HD Heat detector

COPYRIGHT: The contents of this drawing may not be reproduced in whole or in part without express written consent of Javied Sharif

N

METRES @ 1:100

10m 9m 8m 7m 6m 5m 4m 3m 2m 1m 0m

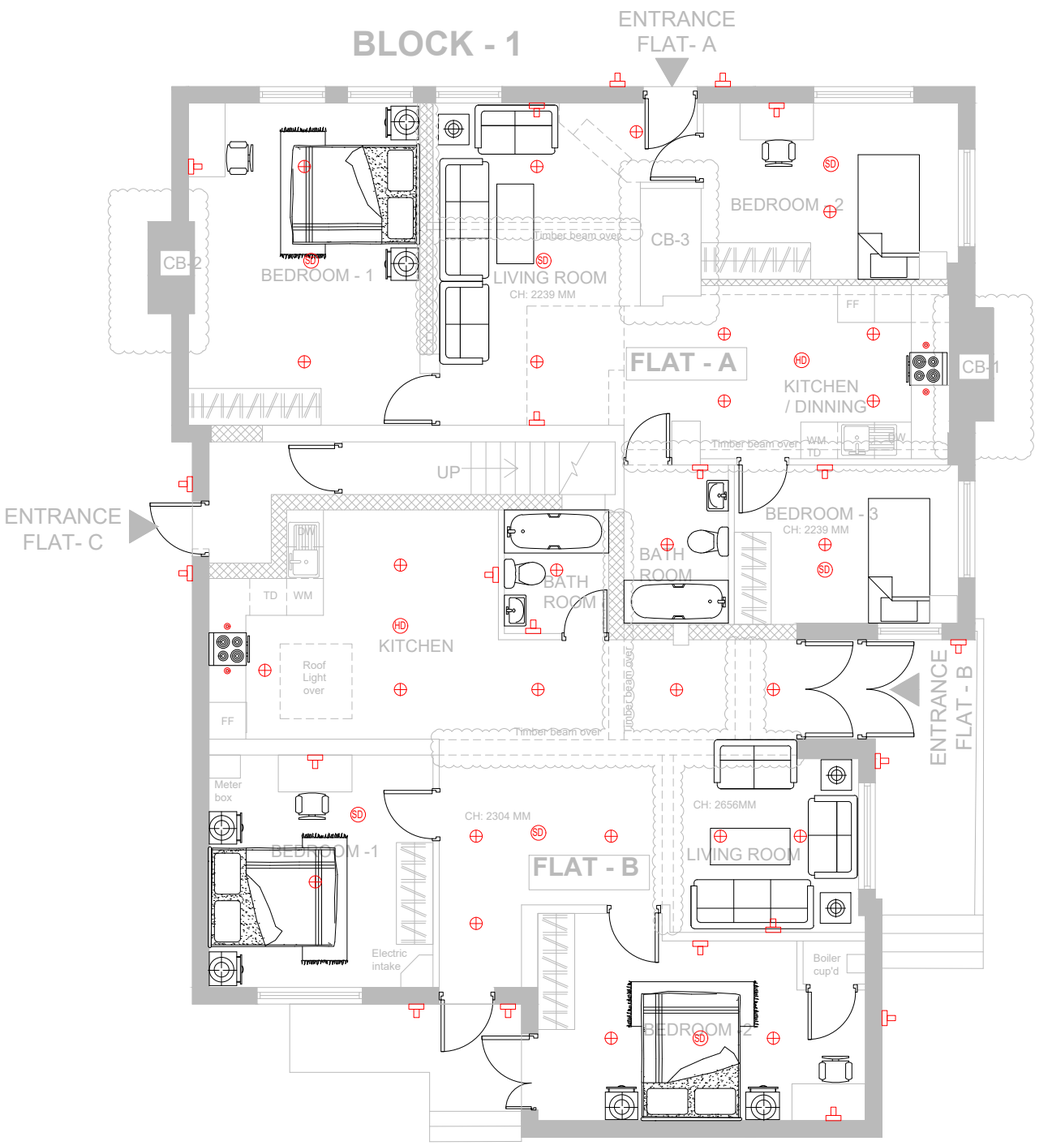

PROPOSED LIGHTING PLAN - GROUND FLOOR

SCALE 1:100

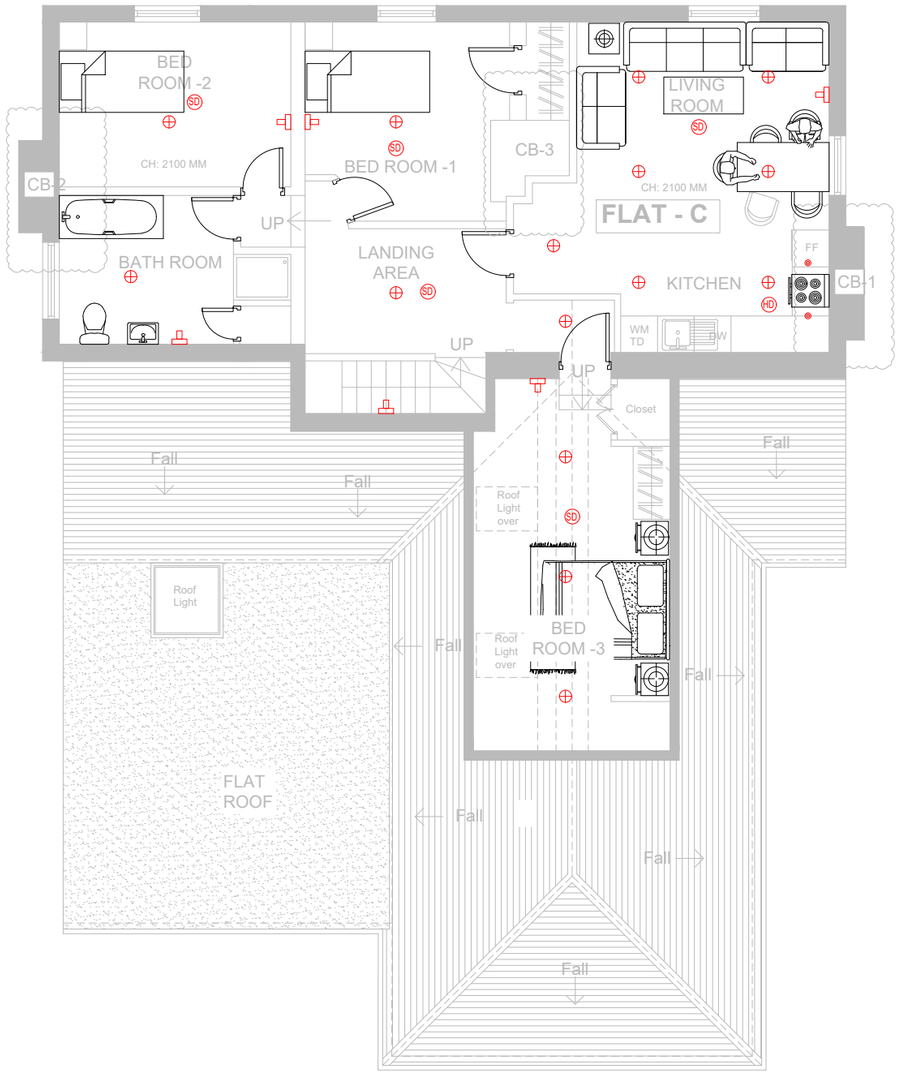

PROPOSED LIGHTING PLAN - FIRST FLOOR

SCALE 1:100

REV	DATE	COMMENT	DRN

Surveying & Design Services Limited
110 GOODMAYES ROAD, ILFORD, ESSEX IG3 9UZ TEL: 020 8590 2248
E.mail: info@jssd.co.uk

P L A N N I N G I S S U E

SITE ADDRESS: THE PLOUGH INN, 81 CHAPEL STREET, THATCHAM RG18 4JS

SUBJECT: PROPOSED LIGHTING PLAN - GROUND & FIRST FLOOR - BLOCK 1

DRAWING NO: JS/SP/1546/1/17

SCALE: 1:100 @ A3

DATE: JULY 2024

DRAWN BY: SA

CHECKED BY: JS

REV: