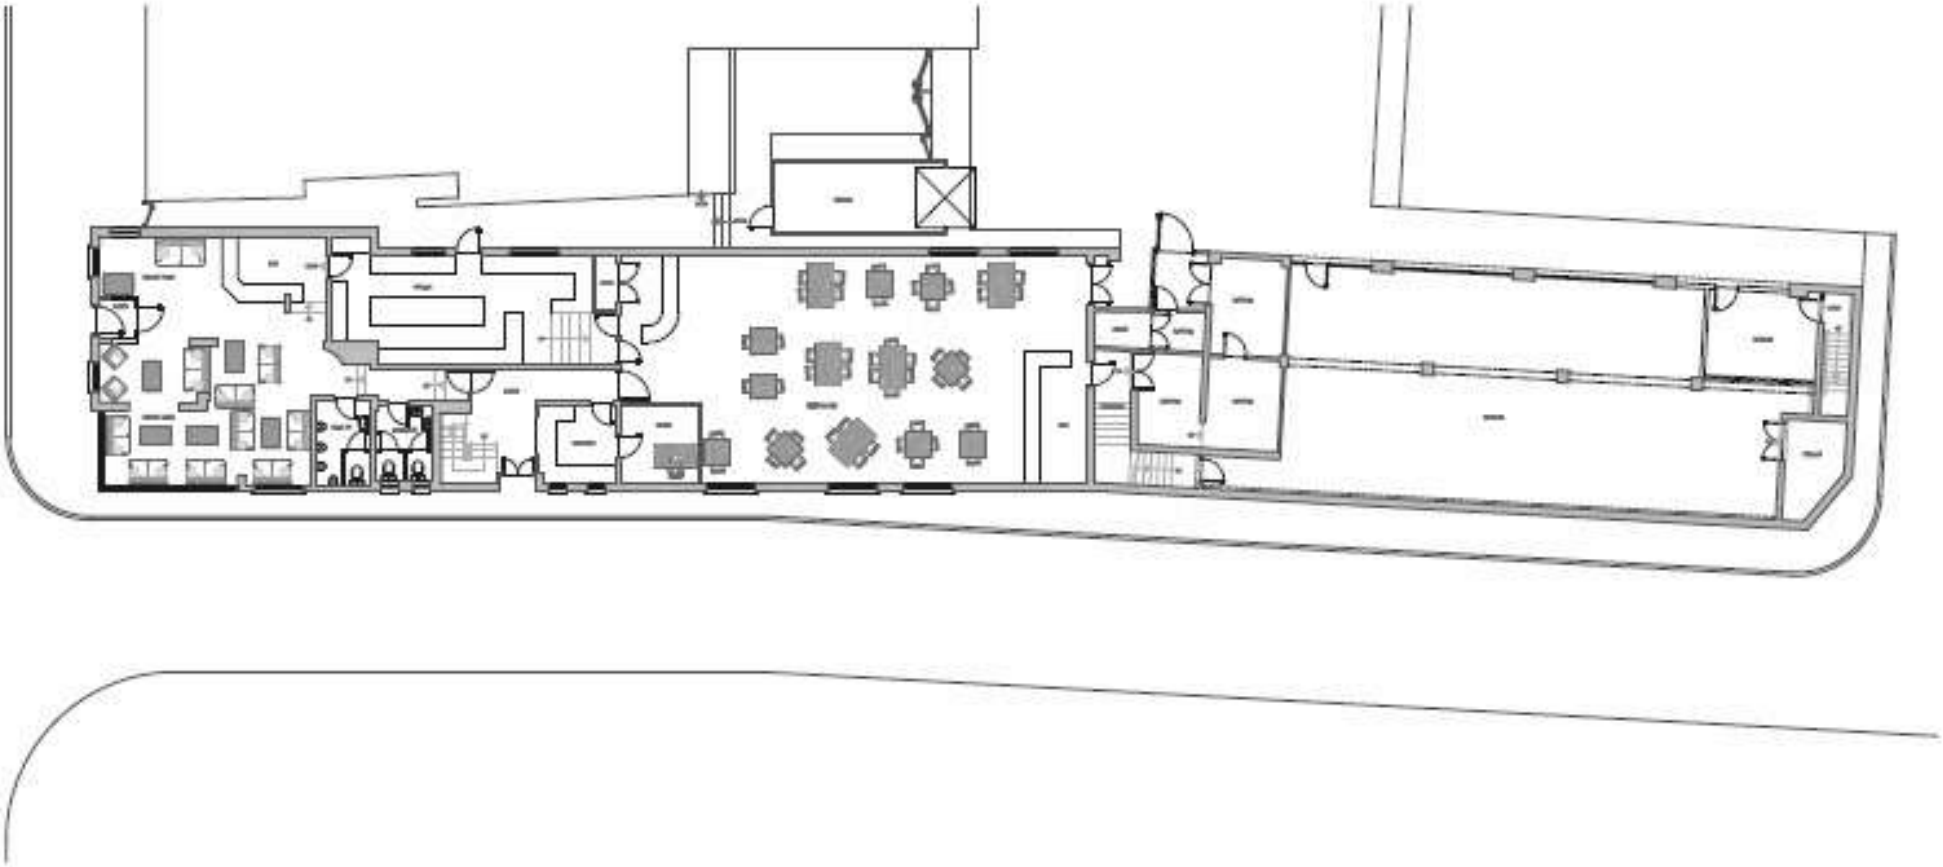

Ground Floor Plan As Existing

Ground Floor Plan
As Existing

Job No:08-439